(32' X 57' 4 3/4")

WITH PASSAGEWAY

GABLE AND SIDEWALL ELEVATIONS

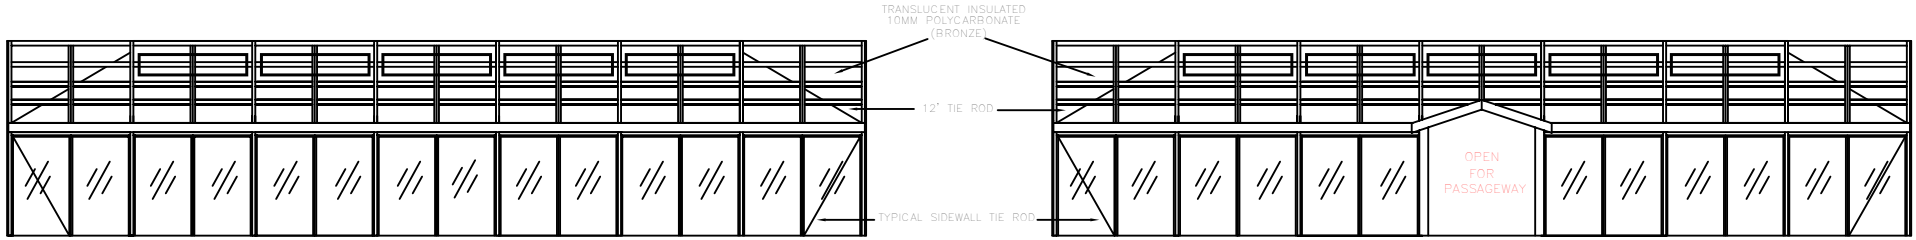

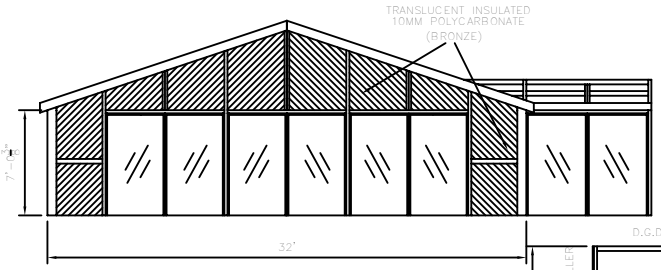

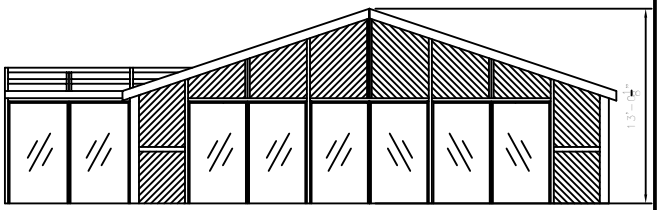

FLOOR PLAN

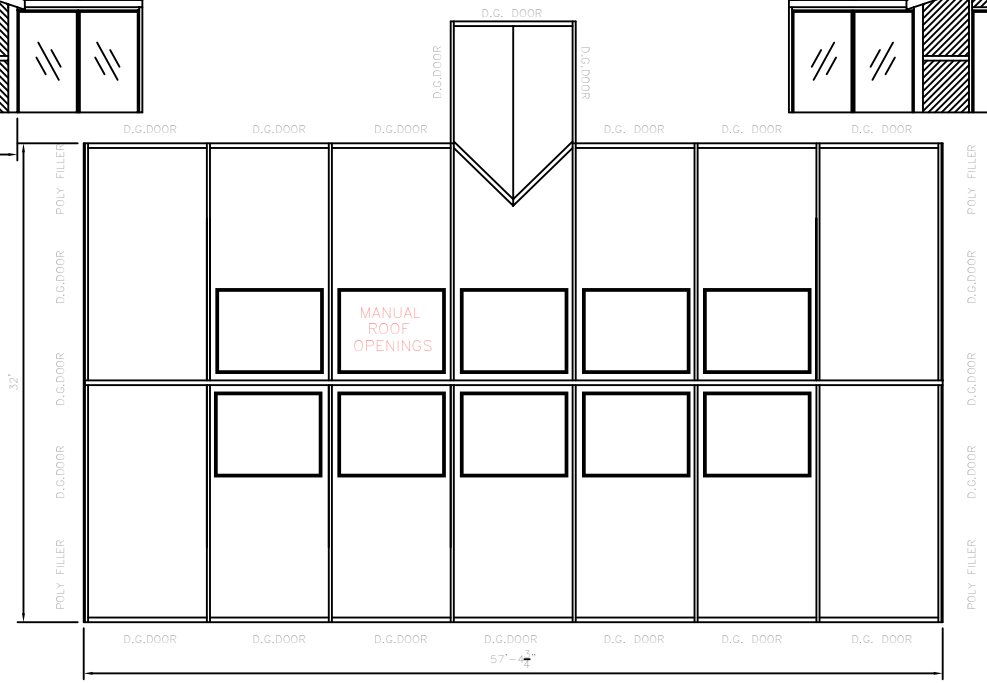

30PSF LIVE LOAD
80MPH WIND LOAD
2006 IBC

ALL FASTENERS SHALL BE STAINLESS STEEL OR CORROSION RESISTANT. TOUCH UP PAINT IN FIELD TO BE TO CCSI SPECS.

FLASHING TO CURB NOT SUPPLIED BY CCSI.

DIMENSION SUBJECT TO CHANGE UPON FABRICATION.

GENERAL NOTES:

ALL STRUCTURAL MEMBERS ARE ~~~~~~~~~~~ POWDER COAT

SEE TYPICAL ASSEMBLY DRAWINGS FOR SUGGESTED FOUNDATION.

FOUNDATION SUBJECT TO LOCAL CODES AND CONDITIONS.

FOUNDATION BY OTHERS (NOT GARDEN PRAIRIE)

REVISIONS	DRAWN BY	DATE	CHECKED BY	DATE

GARDEN PRAIRIE
POOL & SPA ENCLOSURES
8642 HWY. 20 WEST (815) 544-8388
GARDEN PRAIRIE, ILLINOIS 61038 FAX-(815) 544-4353

SCALE 1/4		RESIDENCE WITH PASSAGEWAY
DRAWN BY CCSI-DR	DATE 6/12/07	
CHECKED BY	DATE	

DRAWING NUMBER NONE
PLAN NUMBER
SHEET NUMBER